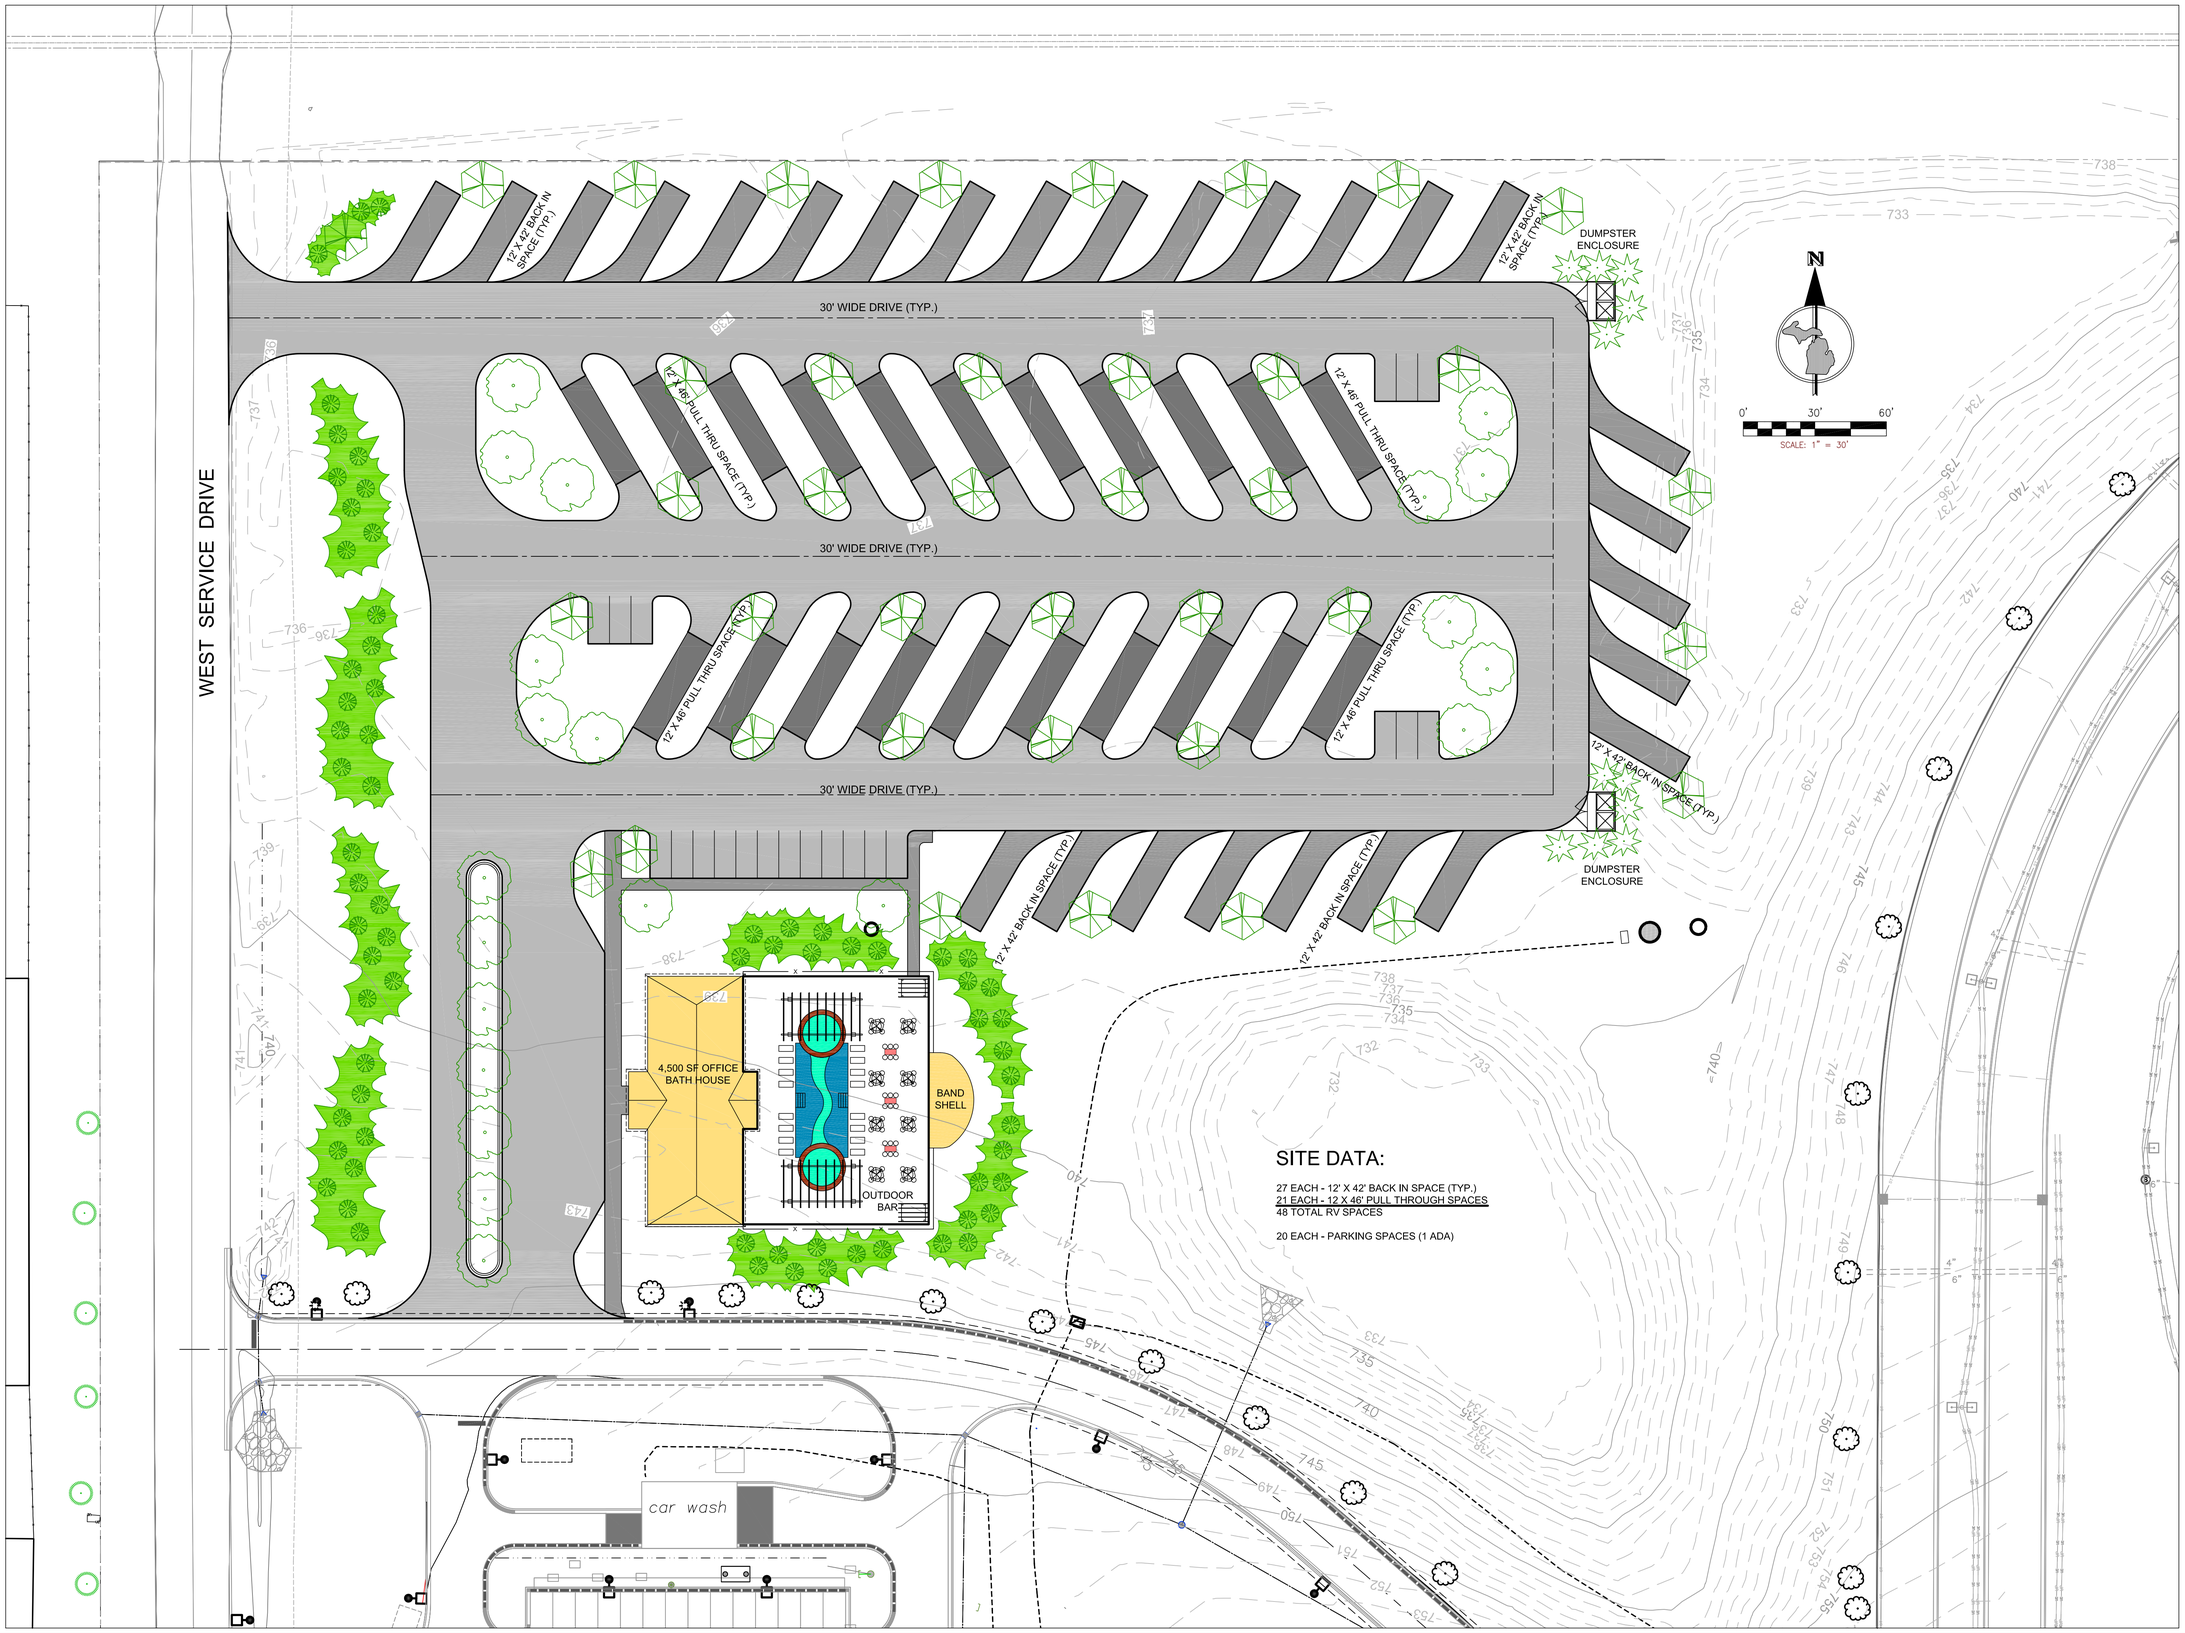

SITE DATA:

27 EACH - 12' X 42' BACK IN SPACE (TYP.)
21 EACH - 12 X 46' PULL THROUGH SPACES
48 TOTAL RV SPACES

20 EACH - PARKING SPACES (1 ADA)

GTEC
Grand Traverse Engineering & Construction
A Subsidiary Of Grand Traverse Economic Development

Revision:
REVISION
REVISION
REVISION
REVISION
REVISION

Date: 4-10-2023
Scale: VARIES
Drawn By: RAC
Checked By:

Client:
GTB OF OTTAWA AND CHIPPEWA INDIANS
2605 N. WEST BAYSHORE DR.
PESHAWBESTOWN, MI 49682

Sheet Title:
RV PARK CONCEPT PLAN
TURTLE CREEK CASINO AND RESORT

Project:
KCHIP-NOODIN KAAMDAAKING II - SEWER AND WATER MAIN EXTENSIONS
CHARTER TOWNSHIP OF GARFIELD, GRAND TRAVERSE COUNTY, MI

Project No.
2022-35

Sheet
1.3